Item 14 – Building Plans

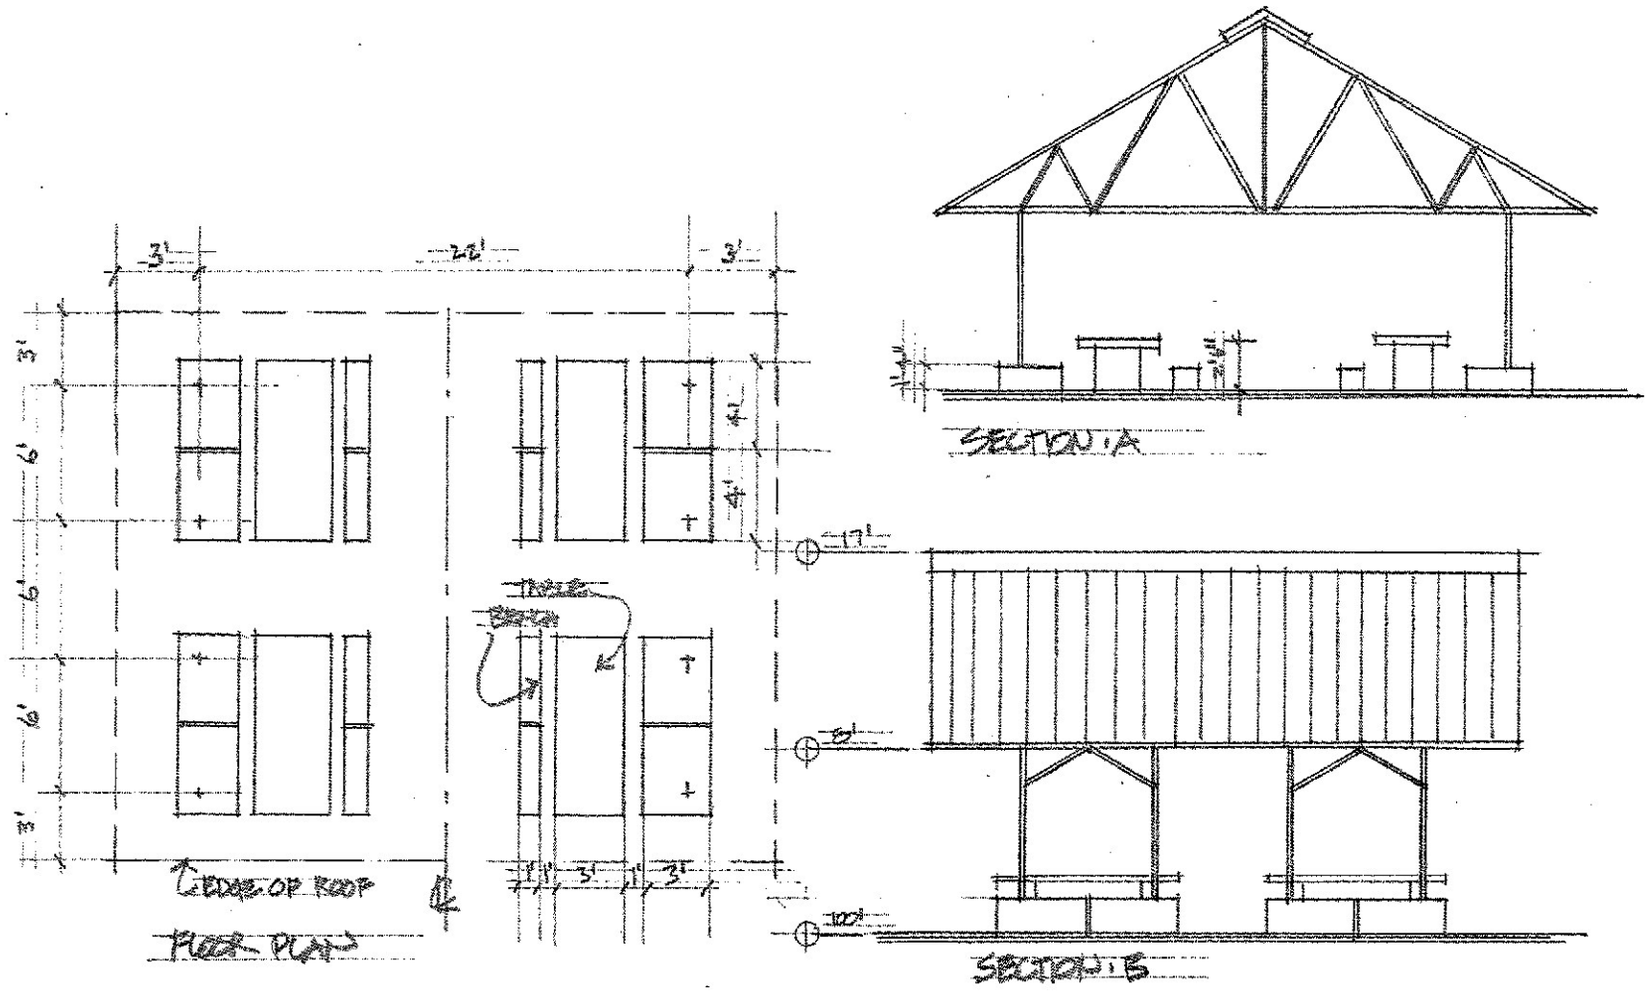

QUARRY PROJECT · LOWER QUARRY SHELTER

SCALE 0 2 6 12

RED WING, MINNESOTA 3/16"=1'-0" DANIEL FRIOT · ARCHITECT 8/30/12

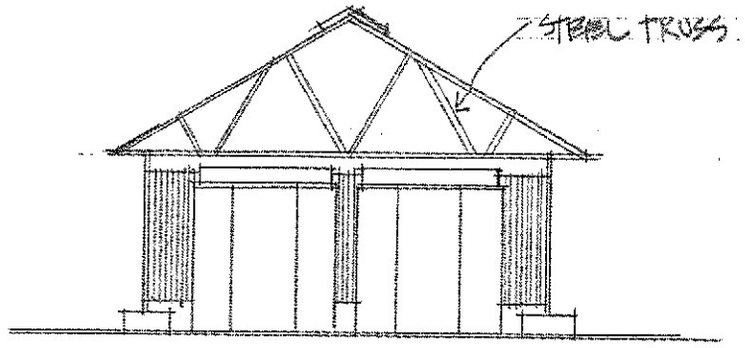

SECTION A

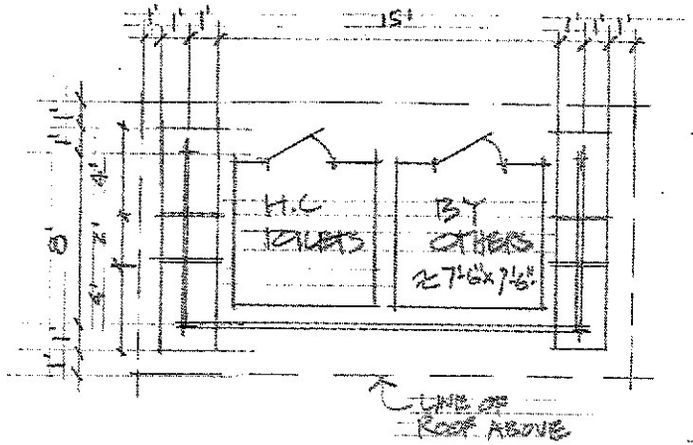

FLOOR PLAN

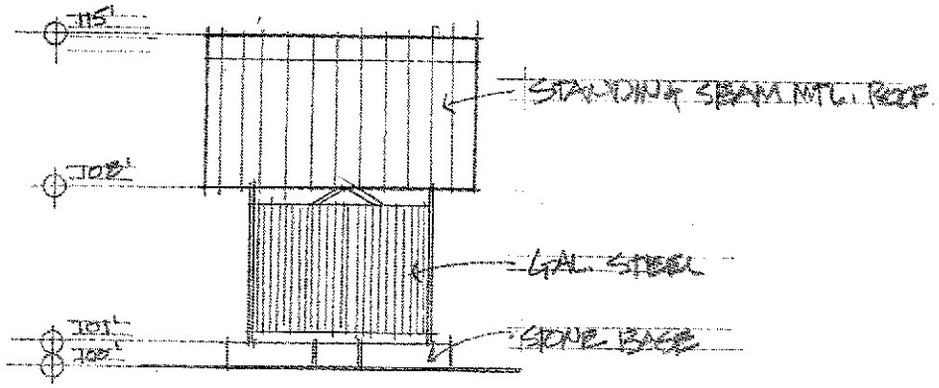

SECTION B

QUARRY PROJECT · UPPER QUARRY · TOILET SCREEN

RED WING, MINNESOTA DANIEL PEIDT, ARCHITECT 9/18/12

SCALE 0 2 6 12

Cross Country Ski Grooming Equipment Storage Building
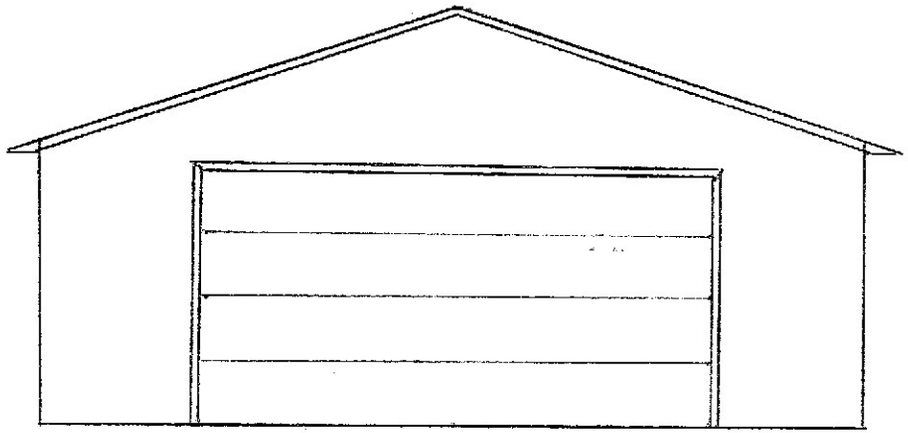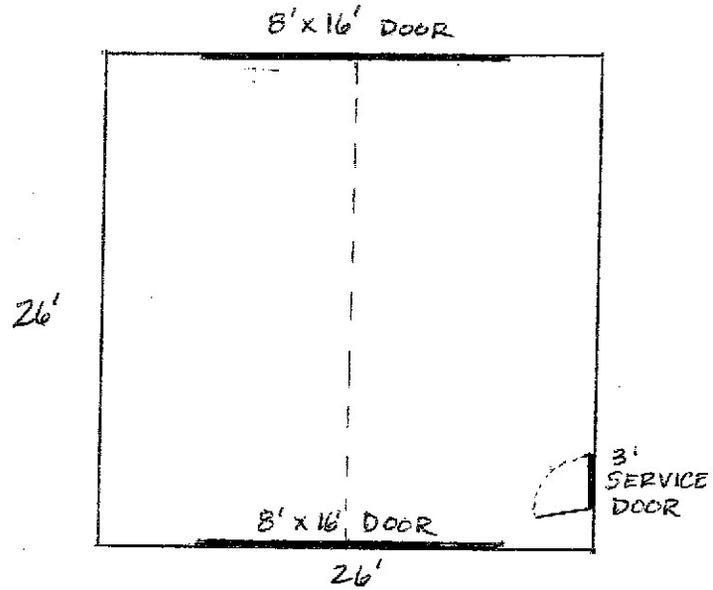
- 26'x26' (wood frame)
- 8'x16' overhead garage doors on each end
- Asphalt shingles, vinyl siding to match Mississippi National Golf Links storage building
- 3' service door on south side
- Concrete floor