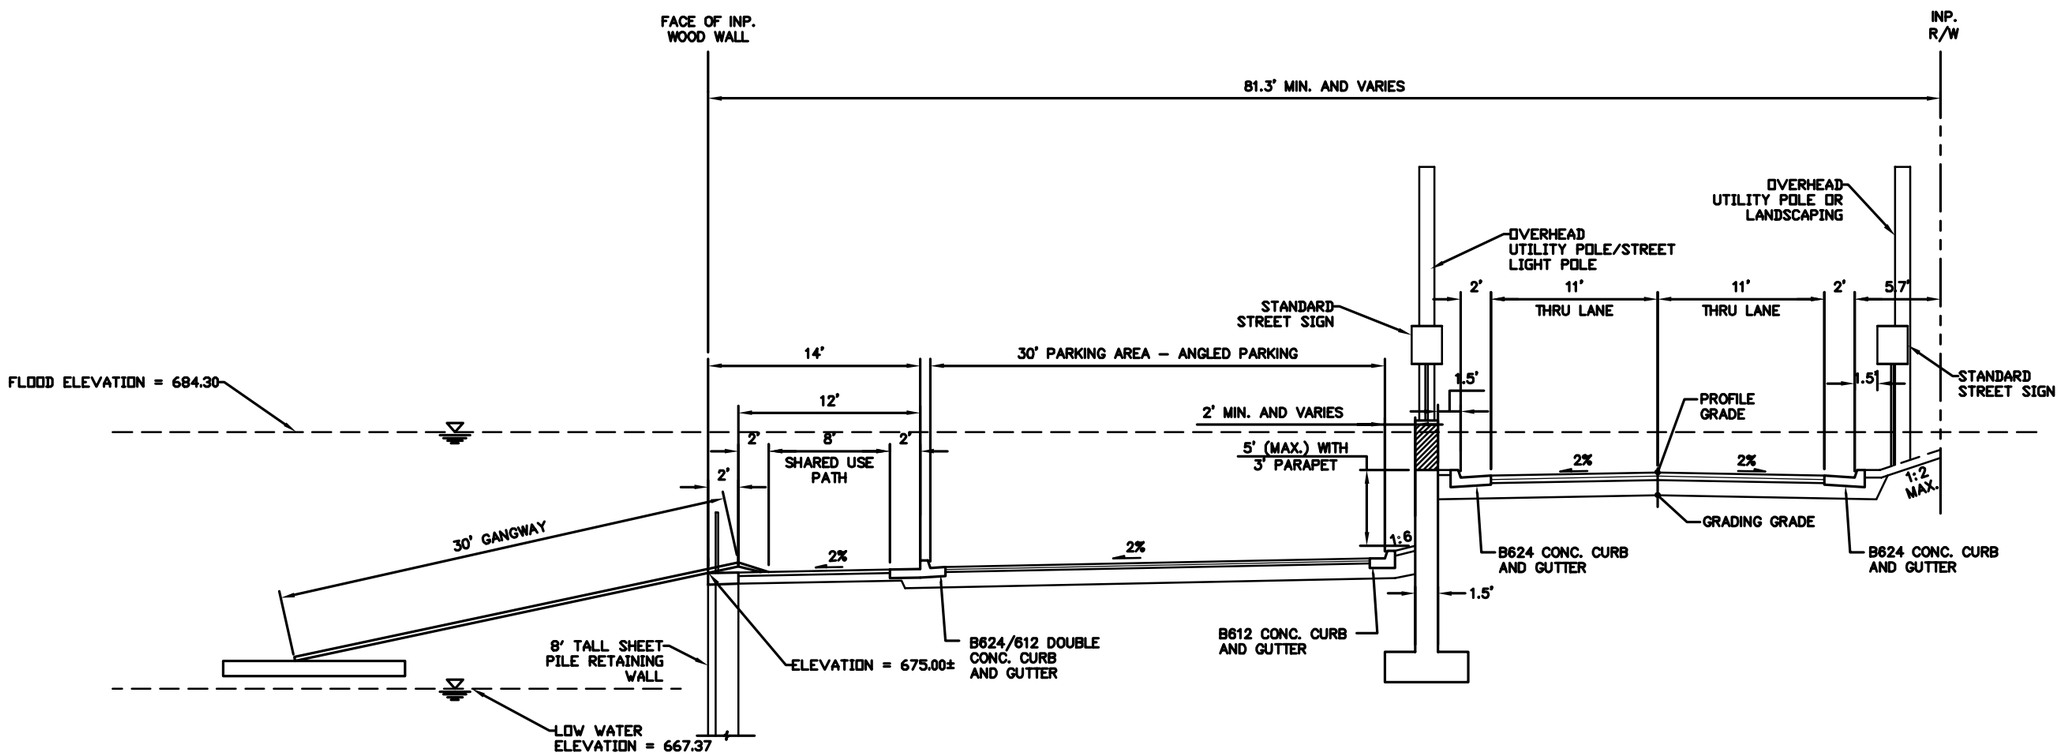

LEVEE ROAD WALL SECTION
MARINA WATERFRONT